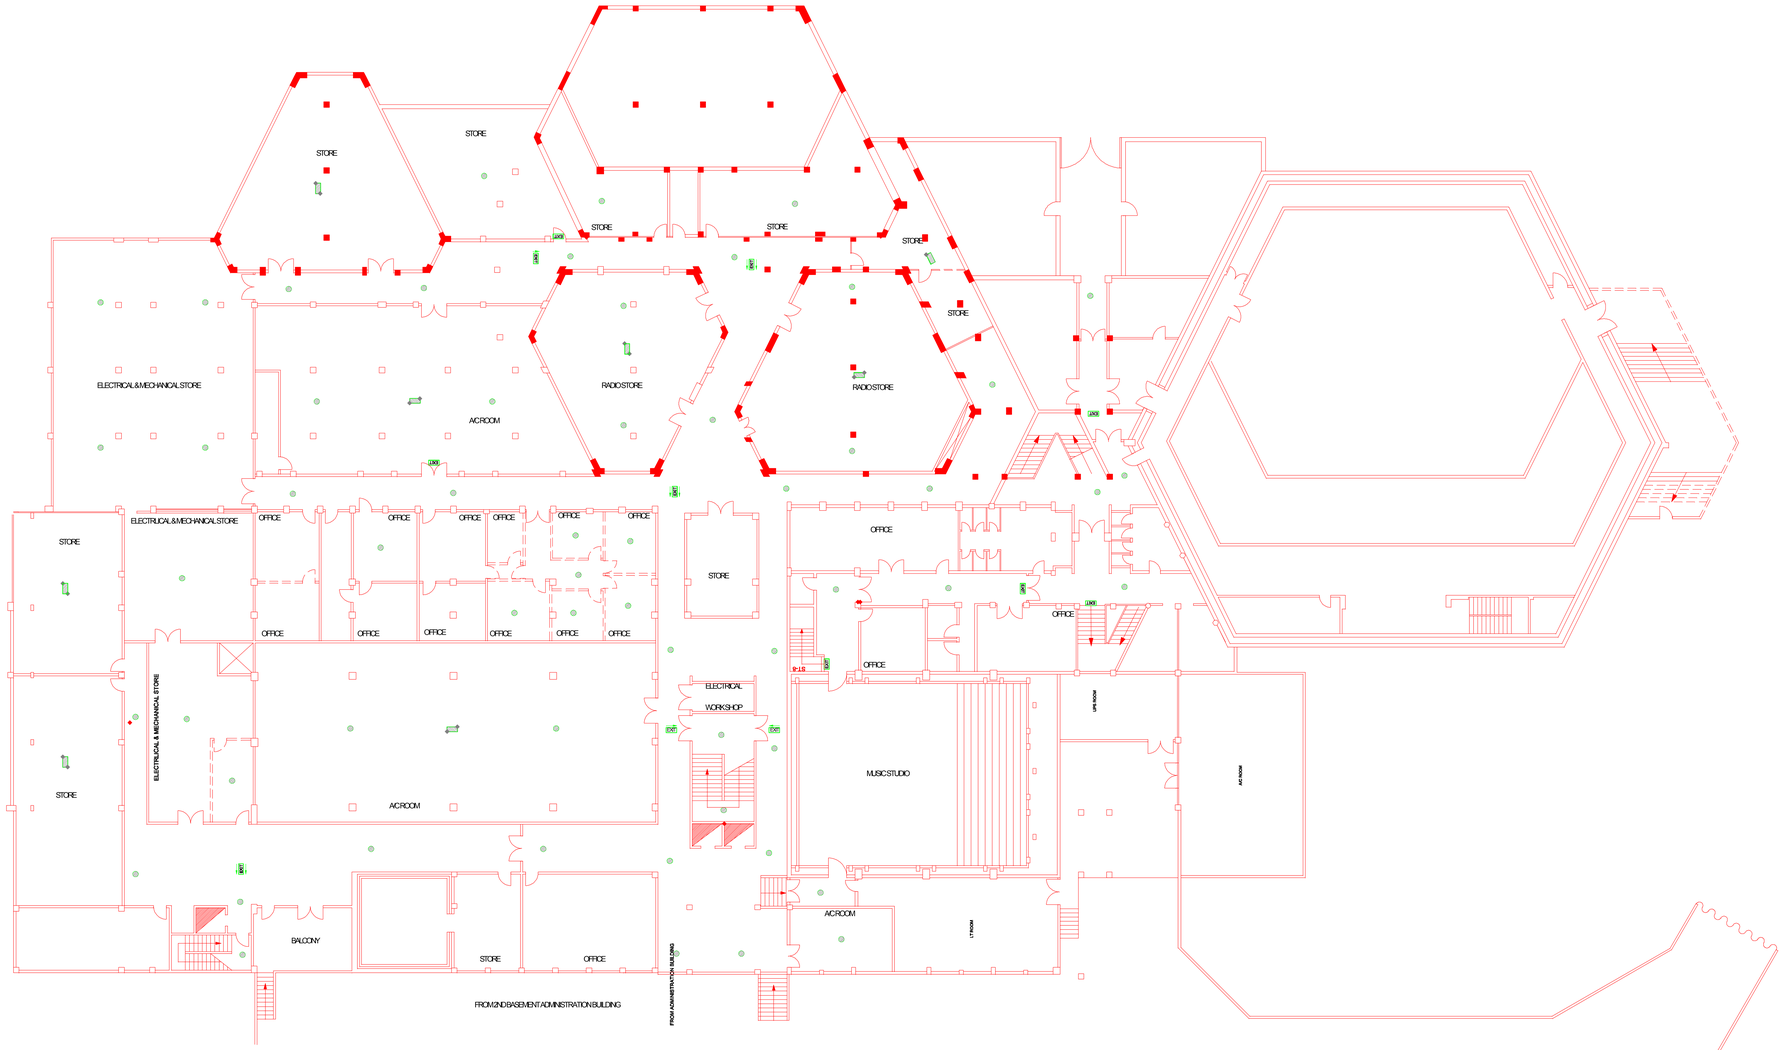
STORE
STORE
STORE
STORE
STORE
STORE
ELECTRICAL & MECHANICAL STORE
AC ROOM
RADIO STORE
RADIO STORE
STORE
ELECTRICAL & MECHANICAL STORE
OFFICE
OFFICE
OFFICE
OFFICE
OFFICE
OFFICE
OFFICE
STORE
OFFICE
OFFICE
OFFICE
OFFICE
OFFICE
OFFICE
OFFICE
STORE
OFFICE
OFFICE
ELECTRICAL & MECHANICAL STORE
ELECTRICAL
WORKSHOP
STORE
STORE
AC ROOM
MUSIC STUDIO
LT ROOM
AC ROOM
BALCONY
STORE
OFFICE
AC ROOM
LT ROOM
FROM 2ND BASEMENT ADMINISTRATION BUILDING
FROM ADMINISTRATION BUILDING
EXIT
EXIT
EXIT